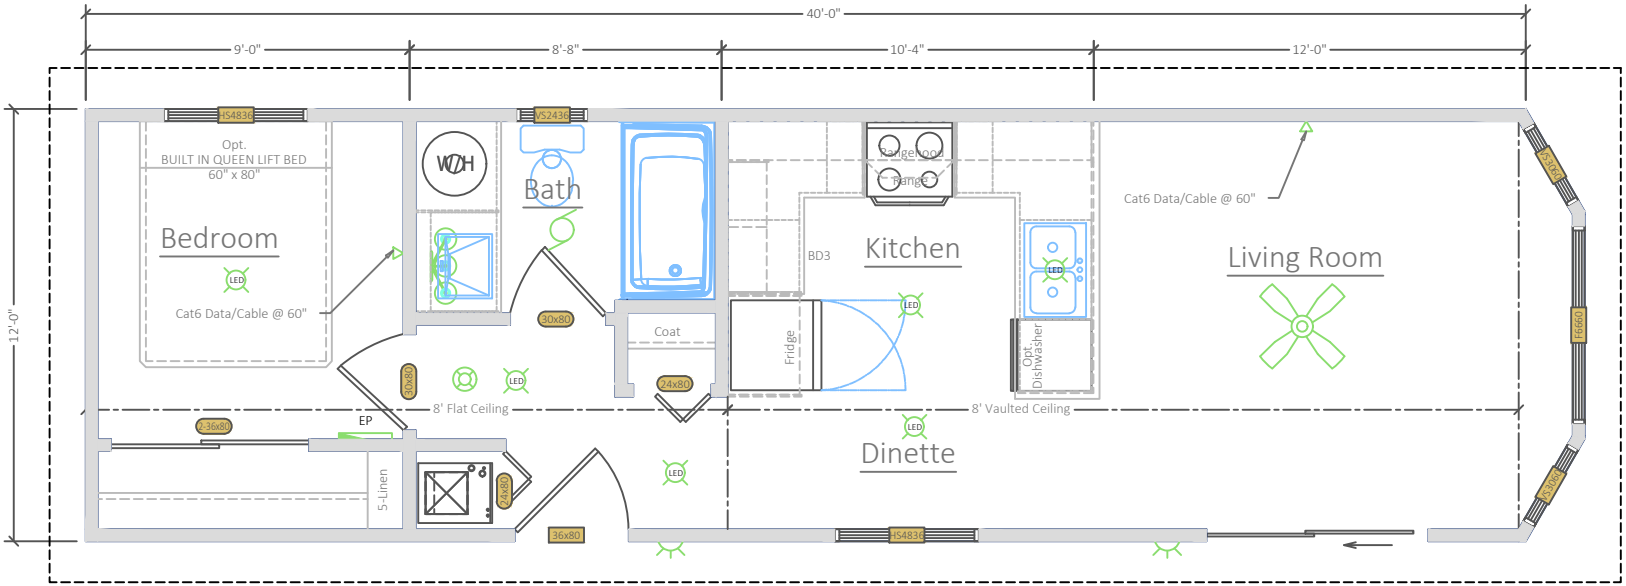

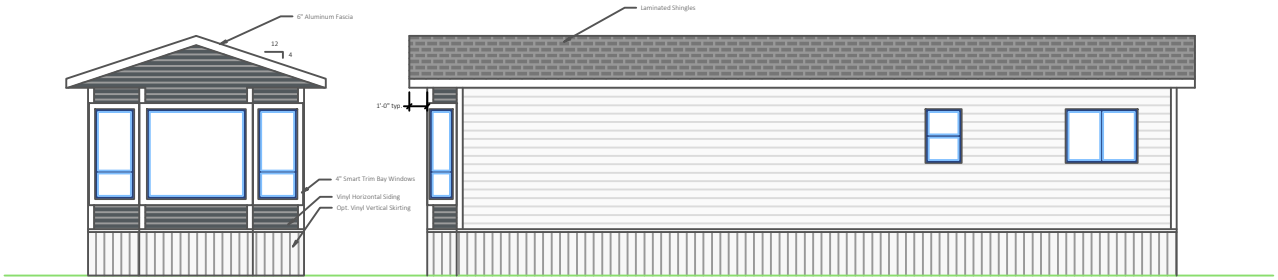

1 A8 Hitch Elevation
SCALE: NTS

2 A8 Side Elevation
SCALE: NTS

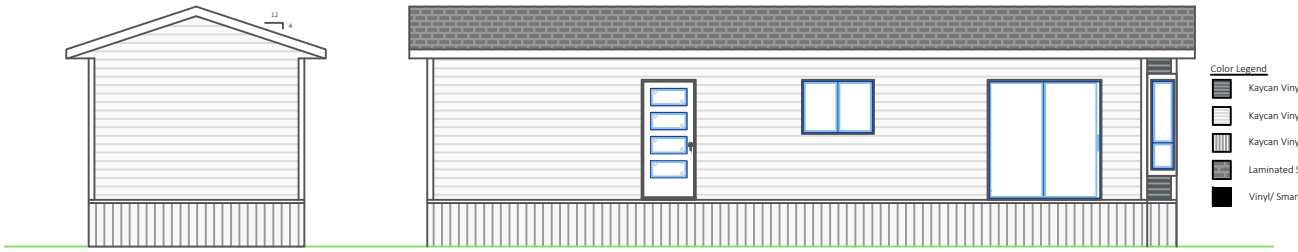

3 A8 Rear Elevation
SCALE: NTS

4 A8 Side Elevation
SCALE: NTS

Color Legend

- Kaycan Vinyl - Davinci Manor
- Kaycan Vinyl- White
- Kaycan Vinyl- White Vertical Skirting
- Laminated Shingles - Sierra Gray
- Vinyl/ Smart Trim - White

Dealer Notes:

RIDGELINE PARKMODELS

Unit Information:

Model No: RL-1240-CLS
Classic Series

All plans are the sole property of Ridgeline Parkmodels and shall not be replicated by any other or third party companies. If plans are found to be replicated, legal action may be taken.

Date: Sept. 9, 2022

Drawn By: SClayton

Page: A1